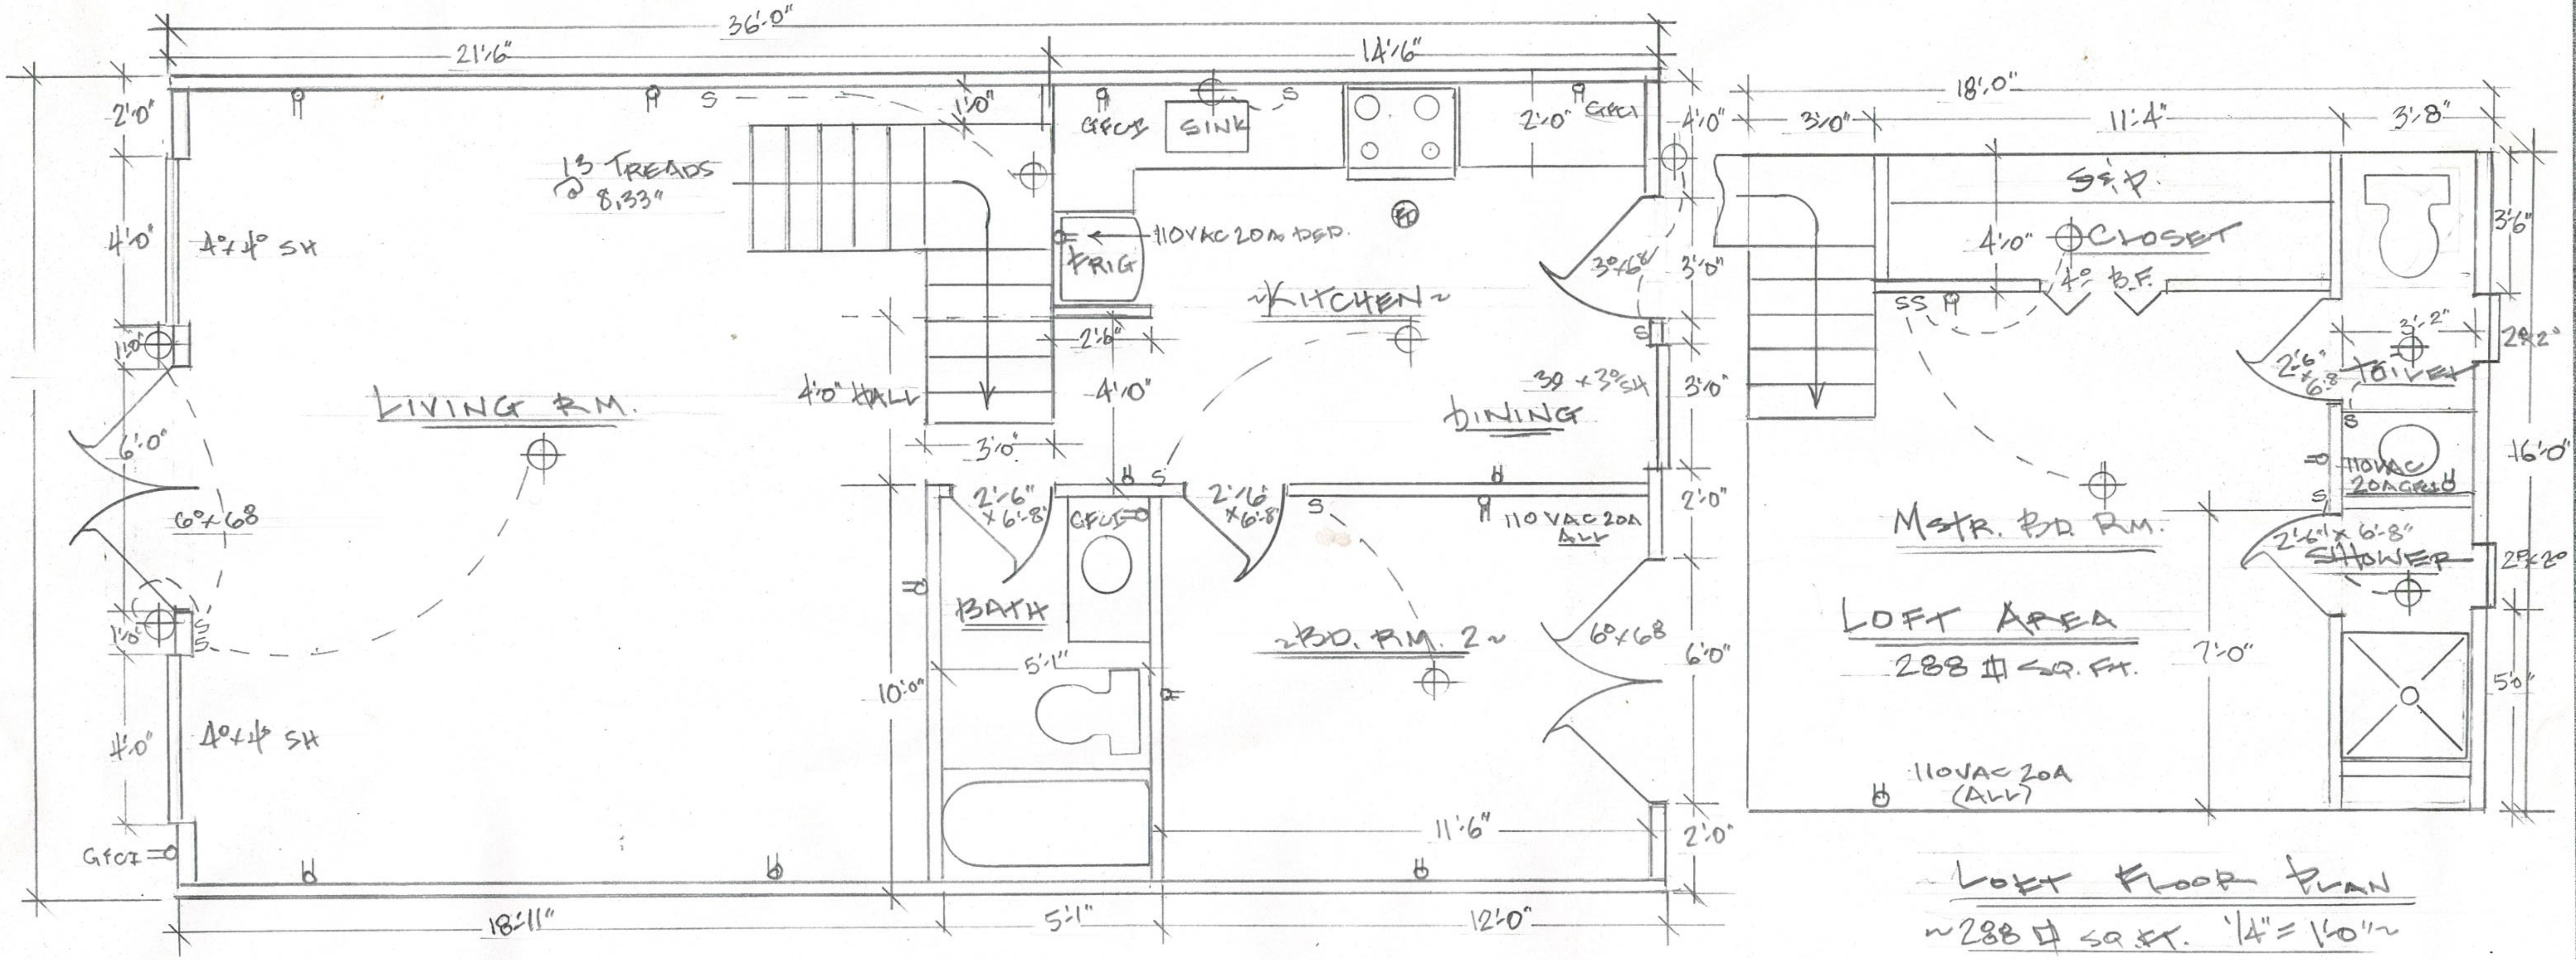

~ 20'x36' ARCHED CABINS FLOOR PLANS 1/4"=1'-0" ~

~720 # SQ. FT.~

LOFT FLOOR PLAN

~288 # SQ. FT. 1/4" = 1'0"~

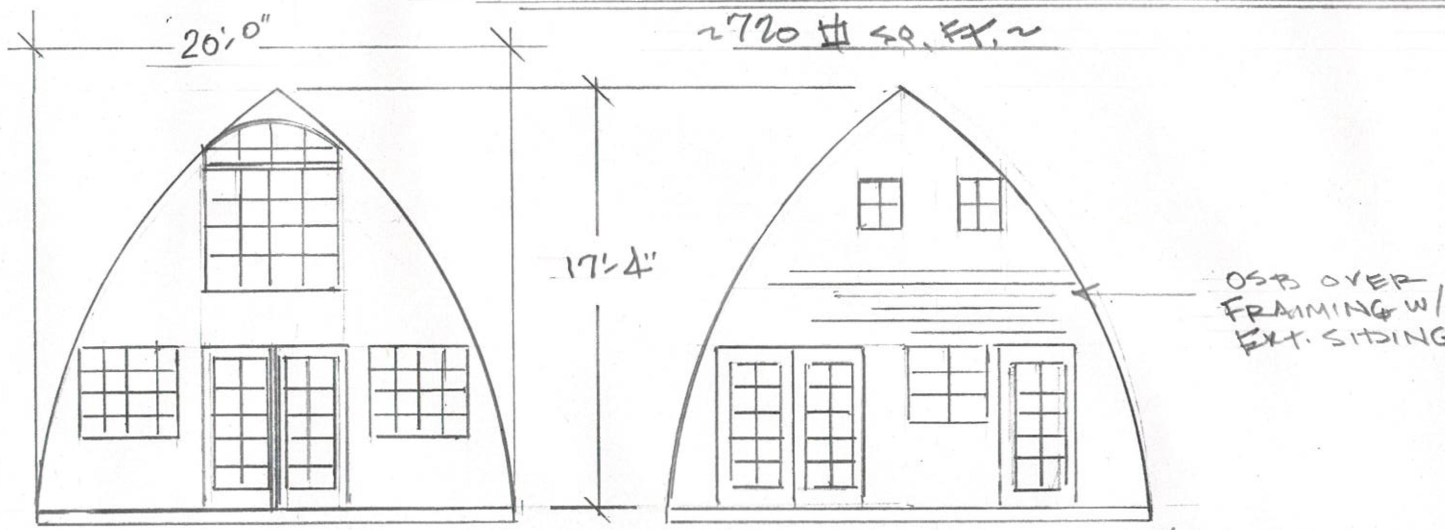

FRONT ELEVATION 1/8"=1'-0"   REAR ELEVATION 1/8"=1'-0"

THE INFORMATION CONTAINED IN THIS DRAWING IS CONFIDENTIAL AND PROPRIETARY OF ARCHED CABINS. ANY REPRODUCTION IN PART OR AS A WHOLE WITHOUT WRITTEN PERMISSION OF ARCHED CABINS IS PROHIBITED.